SHEET NO._____

Plat Record "B" Page 35

R.L.HAYES SUBDIVISION OF HAYES ADDITION TO AVOCA, ARKANSAS.

Scale 30

Copy B-35

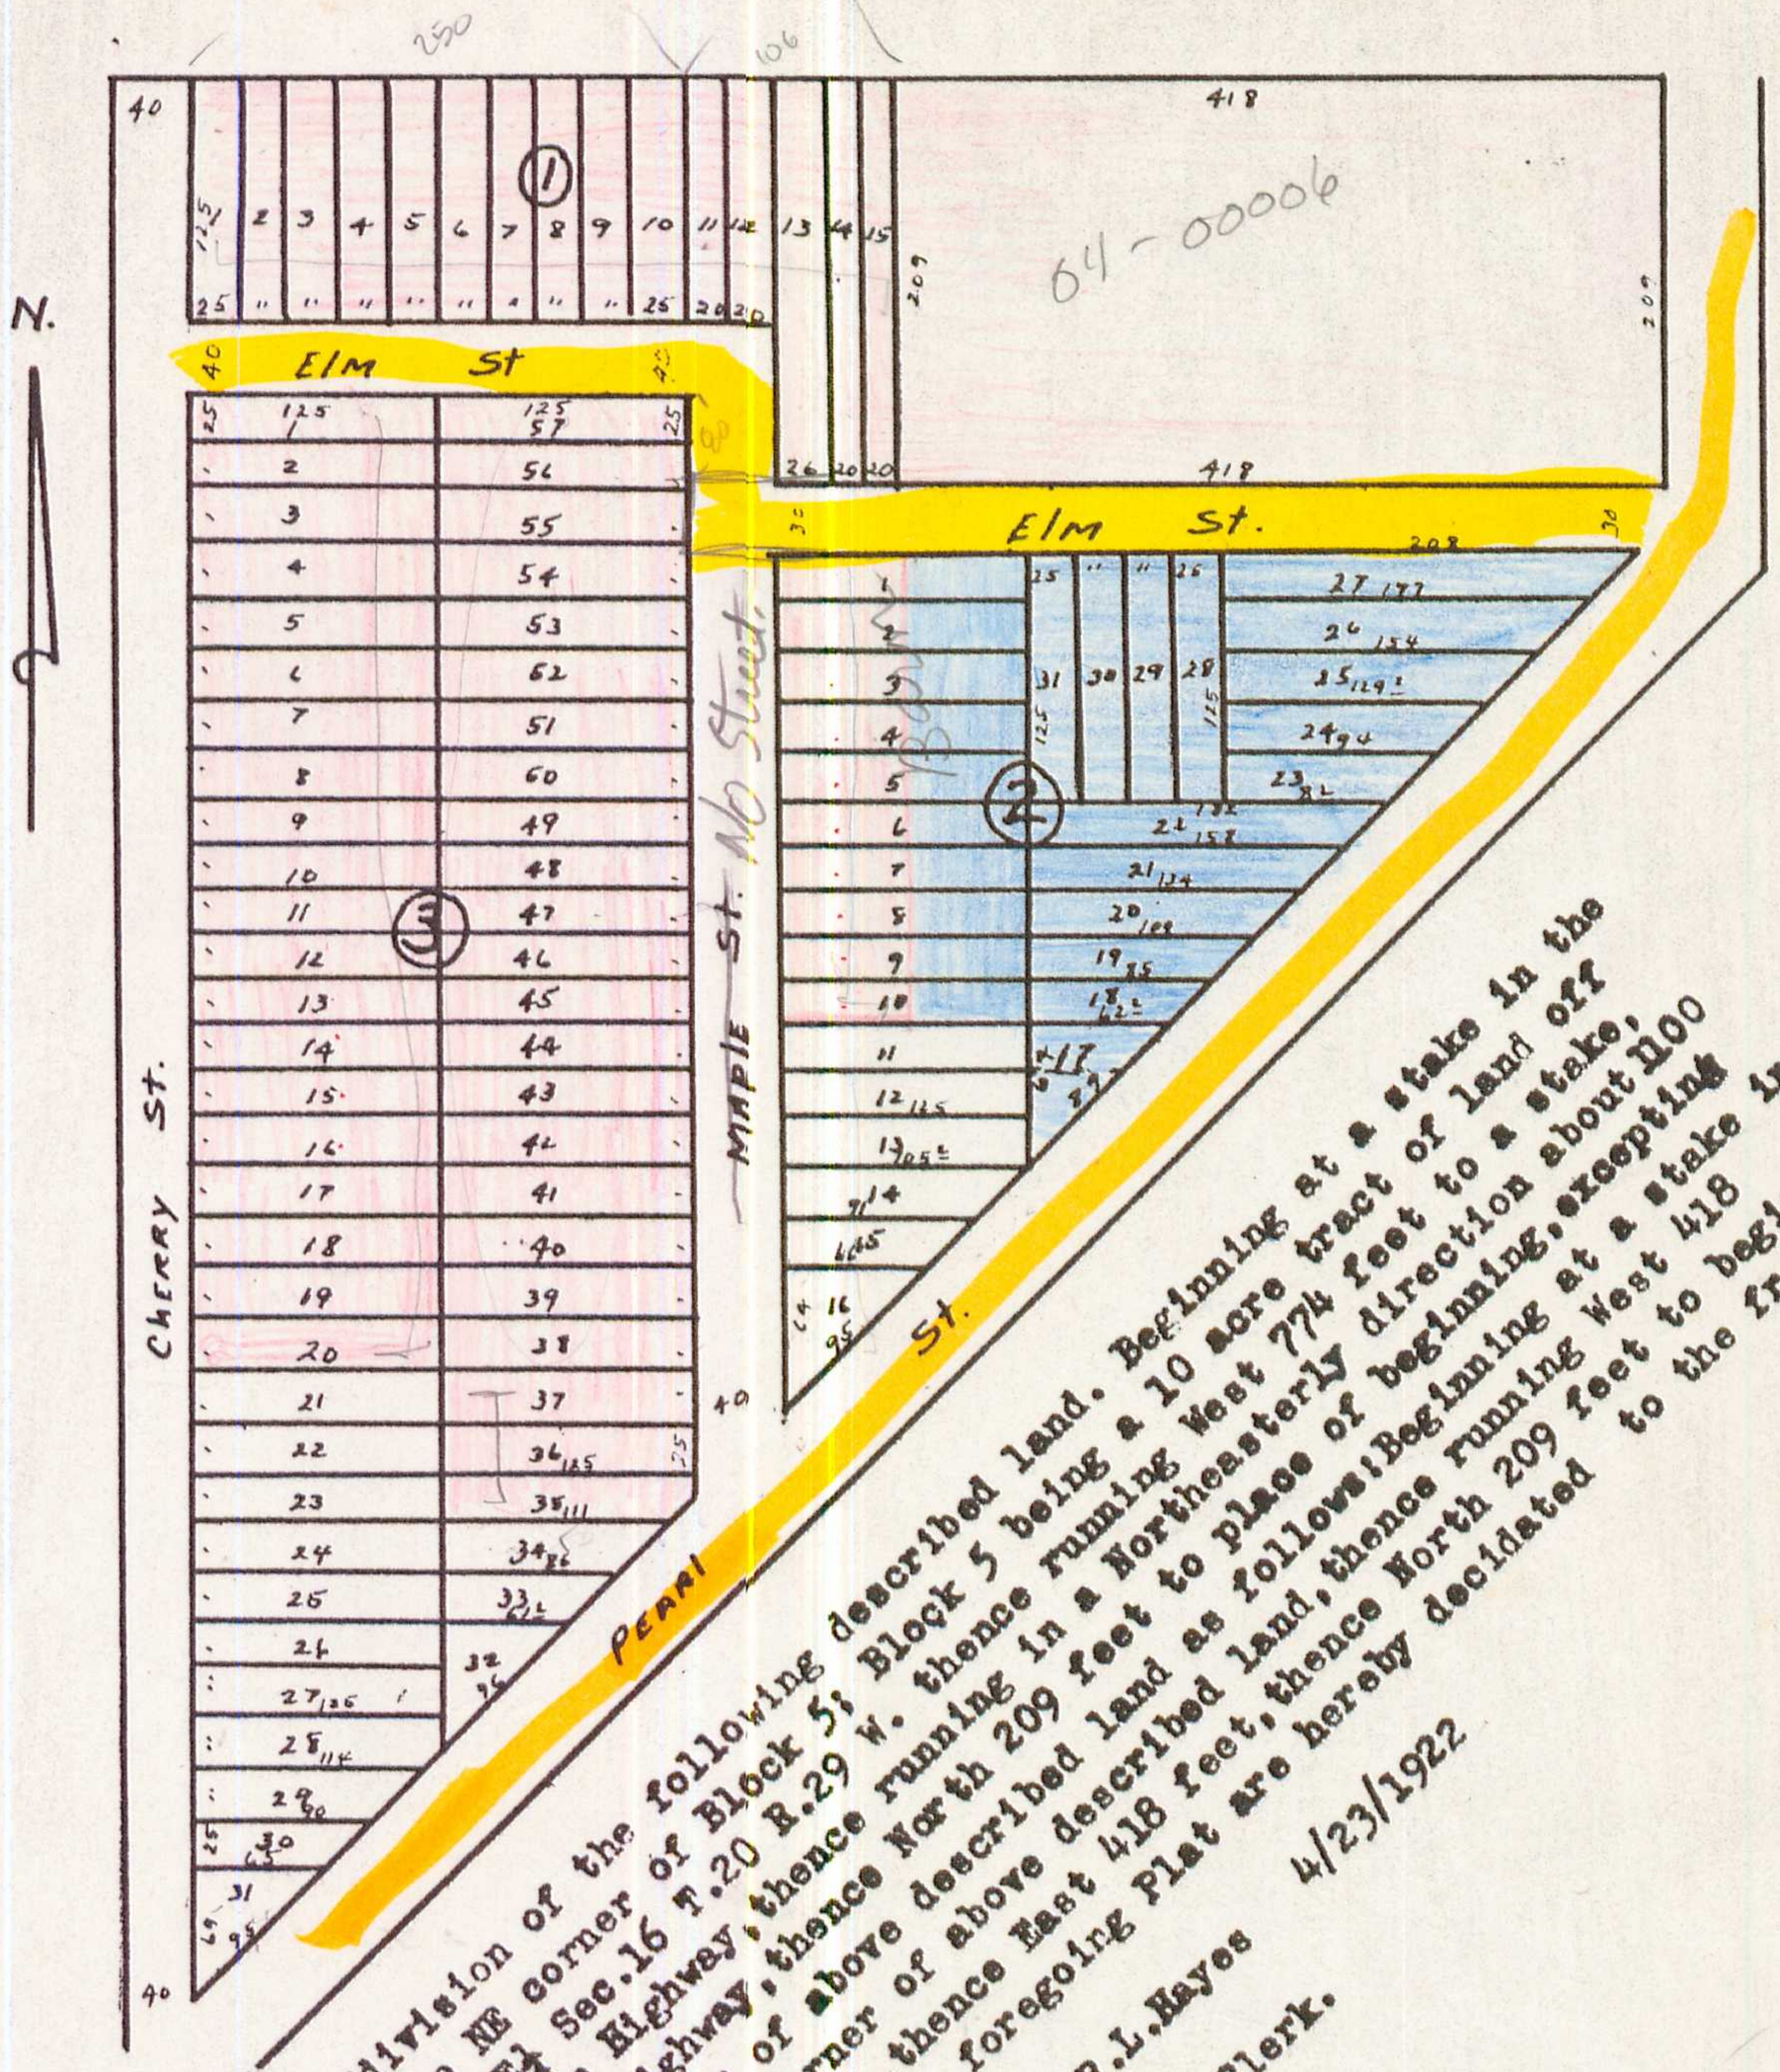

The foregoing is a subdivision of the following described land. Beginning at a stake in the center of the road at the NE corner of Block 5; Block 5 being a 10 acre tract of land off the South side of SW¼ of NE¼ Sec.16 T.20 R.29 W. thence running West 774 feet to a stake, thence south 984 feet to main Highway, thence running in a Northeasterly direction about 1100 feet to a stake in center of Highway, thence North 209 feet to place of beginning, excepting 2 acres sold out of the NE corner of above described land as follows: Beginning at a stake in the center of the road at the NE corner of above described land, thence running West 418 feet to a stake, thence south 209 feet, thence East 418 feet, thence North 209 feet to beginning containing 2 acres. The streets in the foregoing Plat are hereby decidated to the free use of the public forever.

Filed for Record May 1st,1922 4/23/1922

Signed R.L.Hayes

Ira D.Swearingen, Clerk.