29-19-30

2004 624
Recorded in the Above
Plat Book & Page
06-24-2004 11:05:20 AM
Brenda DeShields-Circuit Clerk
Benton County, AR

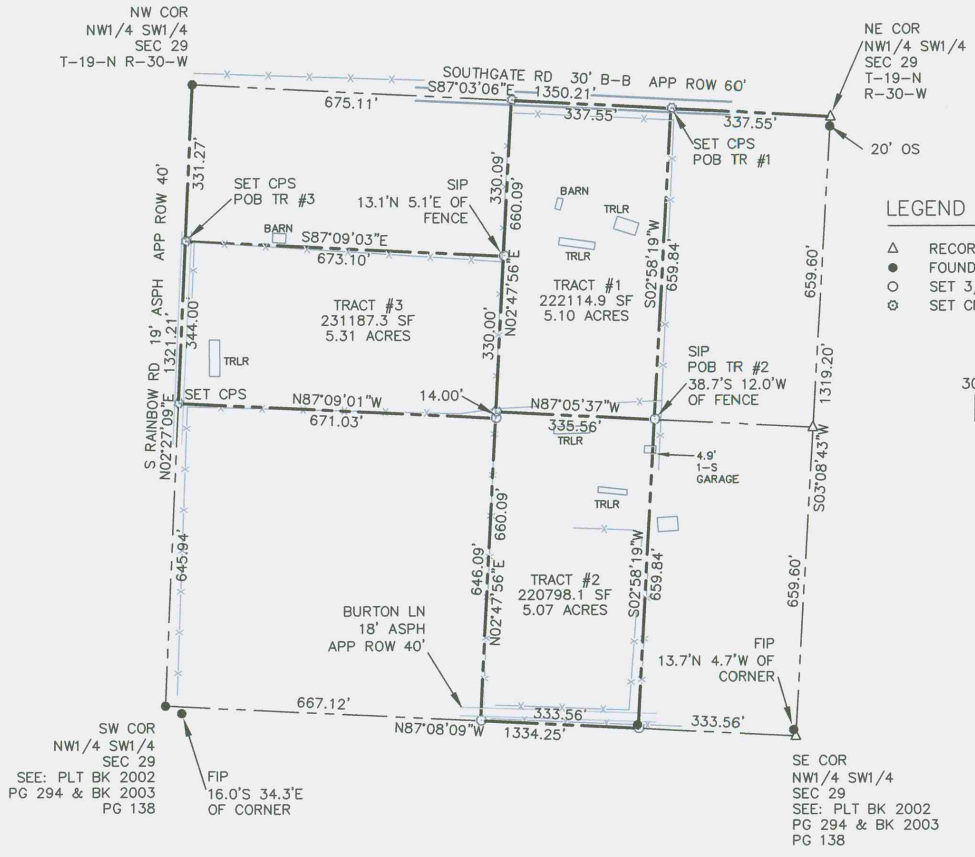

LEGEND

- △ RECORD CORNER
- ● FOUND IRON PIN
- ○ SET 3/8" IRON PIN
- ⊗ SET CPS

RECORD

300 0 300

SCALE 1" = 300'

I CERTIFY THIS PLAT TO BE AN ACCURATE DEPICTION OF A FIELD SURVEY MADE BY ME IN JUNE OF 2004 IN ACCORDANCE WITH THE STANDARDS THEN APPLICABLE IN THE STATE OF ARKANSAS.

REGISTERED
STATE OF ARKANSAS
NO. 1338
SIGNATURE
ARTHUR M. DONALDSON
PROFESSIONAL LAND SURVEYOR

2004 624

A & K Surveying GPS ~ Boundary ~ Mapping 2934 North Gregg Avenue #3 Fayetteville Arkansas 72703 Phone: (479) 251-0113 E-mail: AKSurvey@msn.com	FOR: LAMBERTH & ASSOCIATES SURVEY OF: 15.475 ACRE PT OF NW1/4 SW1/4 OF SECTION 29 T-18-N R-30-W BENTON CO AR	SCALE: 1"=300' DRAWN BY: AD JOB NUMBER: 04025b CODE: 500-19N-30W-0-29-340-04-1338	DATE: JUNE 21 2004 SHEET: PLAT PAGE: 1 OF 2