5-148

Boundary and Plot Plan Survey For:
Arlon Coker
1009 North 11th Street
Rogers, Arkansas

FILED FOR RECORD
At 3:35 o'clock P M.
MAR 21 1984
JOSEPHINE R. HEYLAND
Clerk and Recorder
BENTON COUNTY ARK

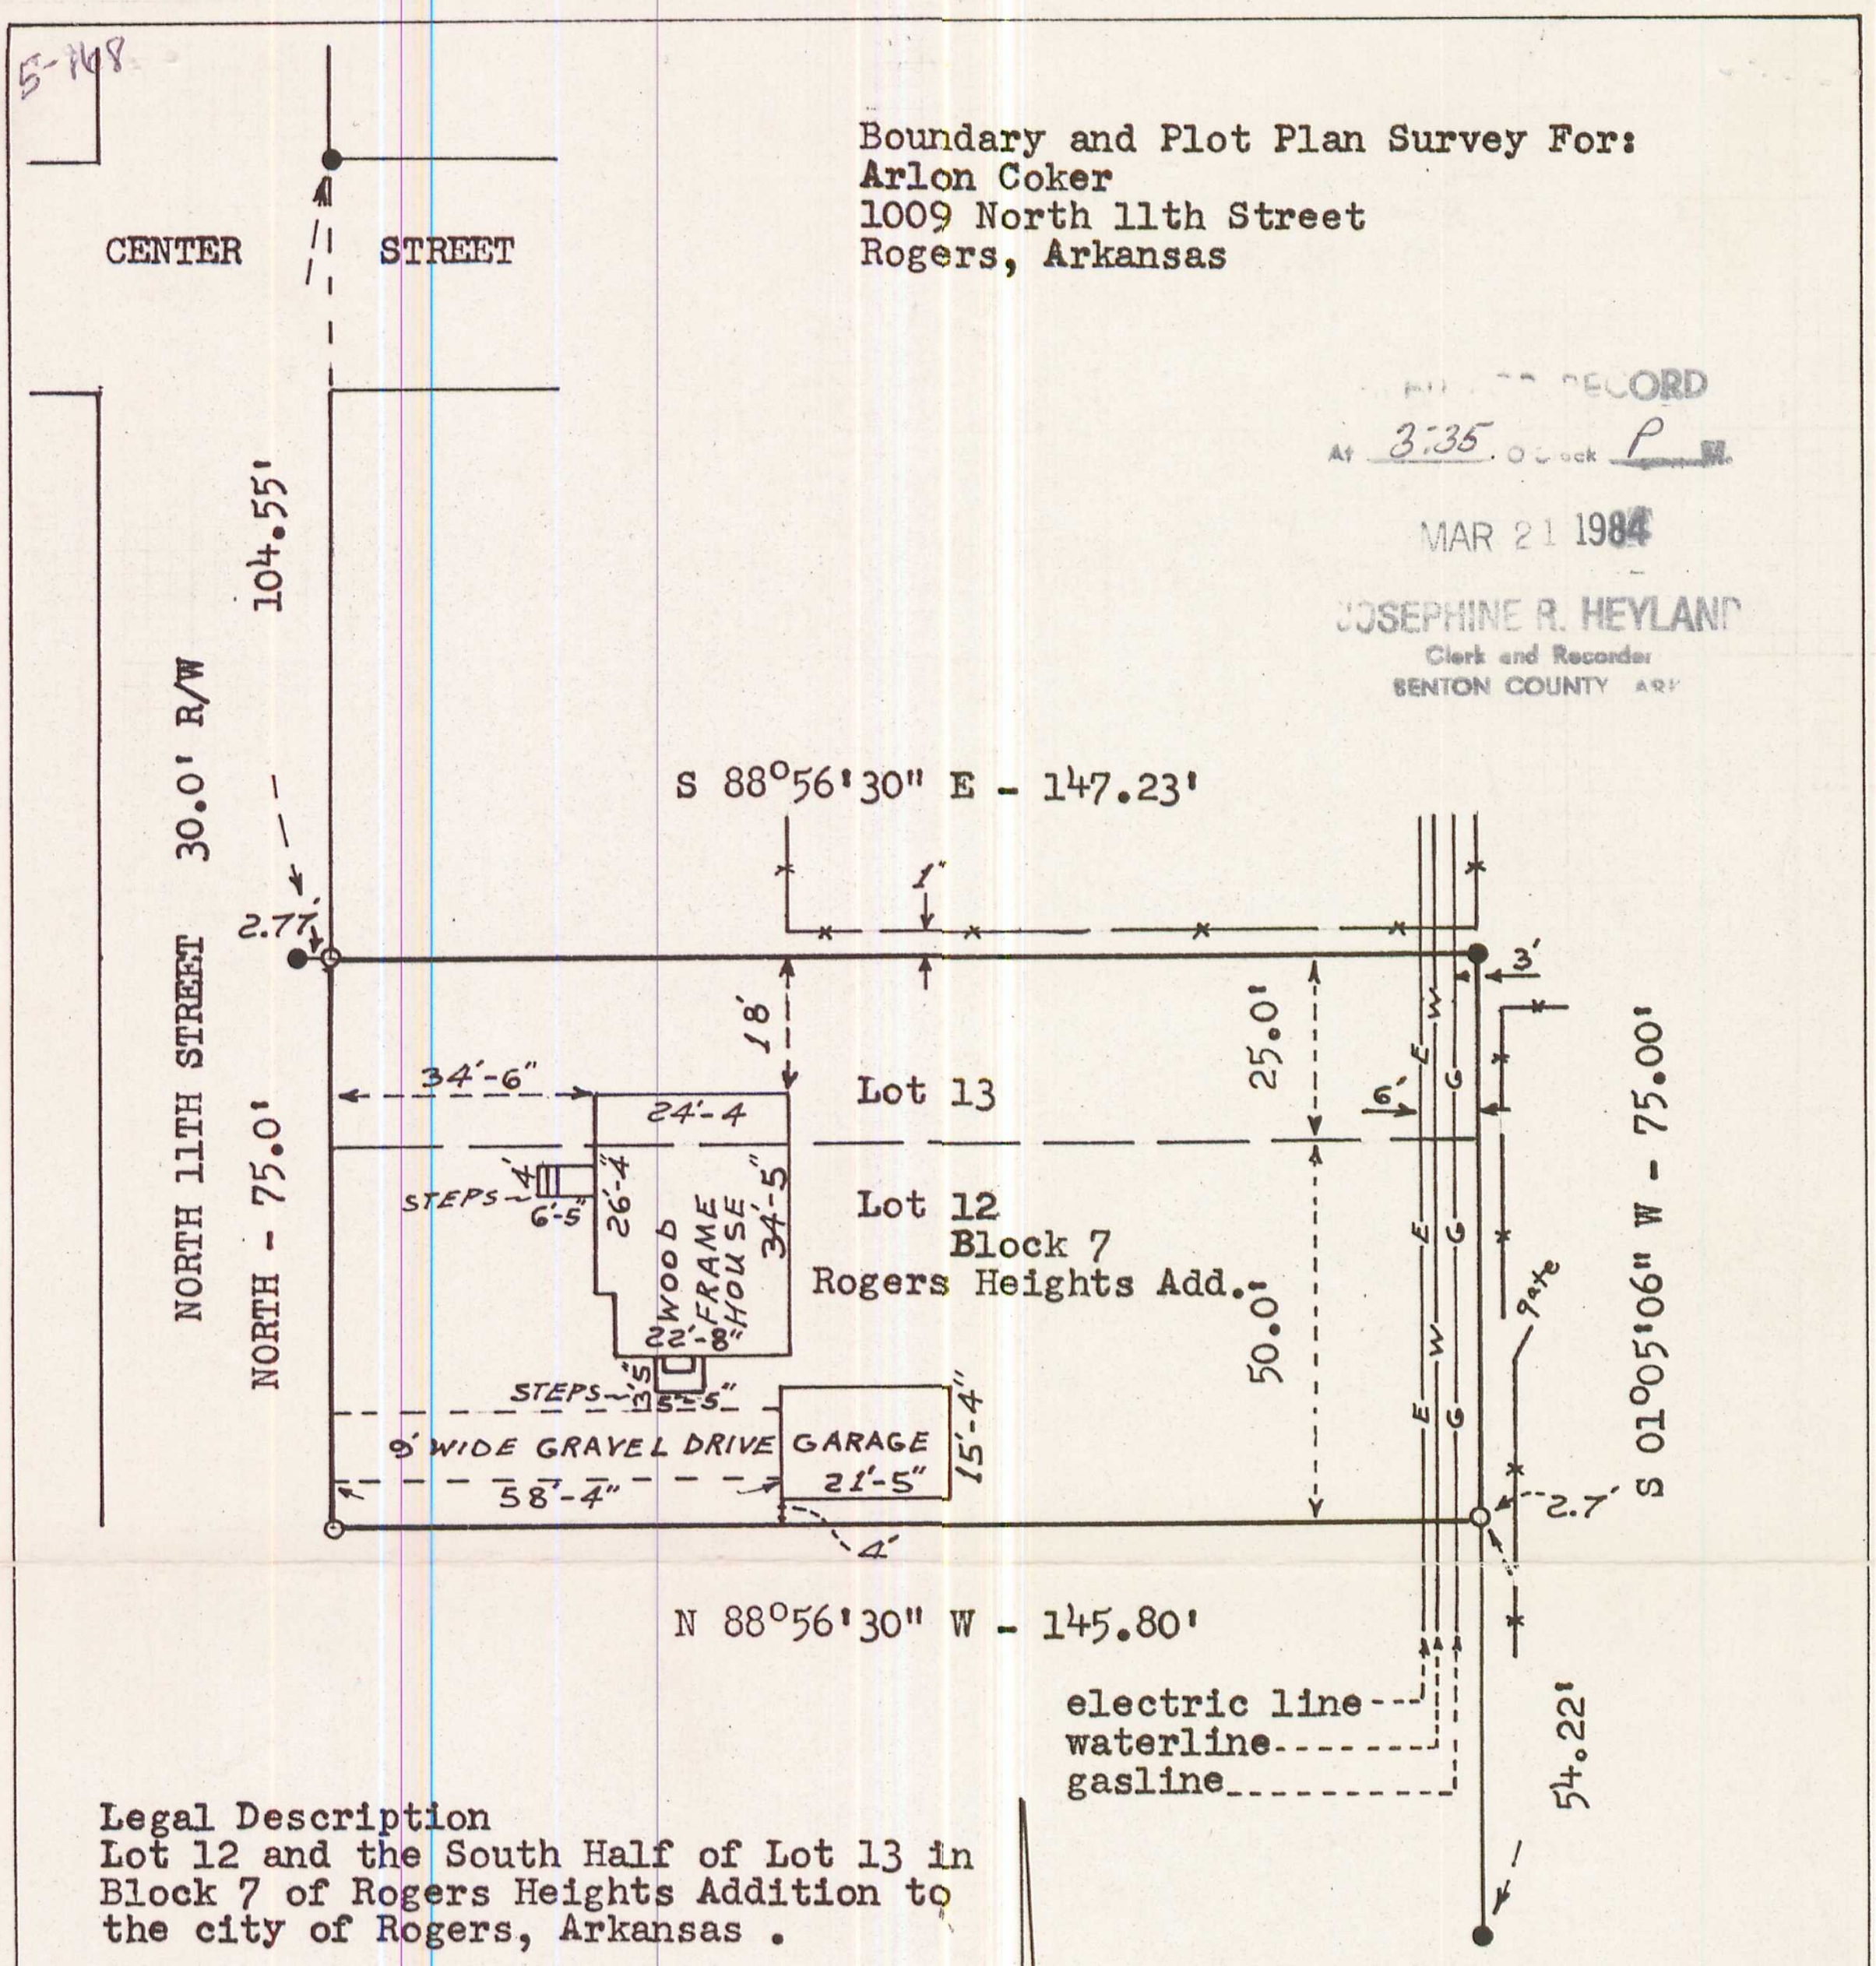

Legal Description
Lot 12 and the South Half of Lot 13 in Block 7 of Rogers Heights Addition to the city of Rogers, Arkansas .

Legend

● Existing Iron Pin
○ Set Iron Pin
—x—x— Fenceline

1" - 30'

Surveyor's Certification
I hereby certify that the hereon platted and described survey was completed under my supervision on the 20th day of February, 1984, and that the improvements are as shown above. This survey yields to existing iron pin corners, There are no apparent encroachments pertaining to the above described property. Utility lines are located, as shown on plat, to the best of my knowledge and ability.

Ronald L. Ridout

Ronald L. Ridout, RLS 529, Arkansas
RFD # 1 - 1812 South "J" Street
Rogers, Arkansas 72756

RONALD L. RIDOUT
REGISTERED
LAND SURVEYOR
STATE OF
ARKANSAS
NO. 529
Ronald L. Ridout
SIGNATURE

BENTON COUNTY SURVEYOR