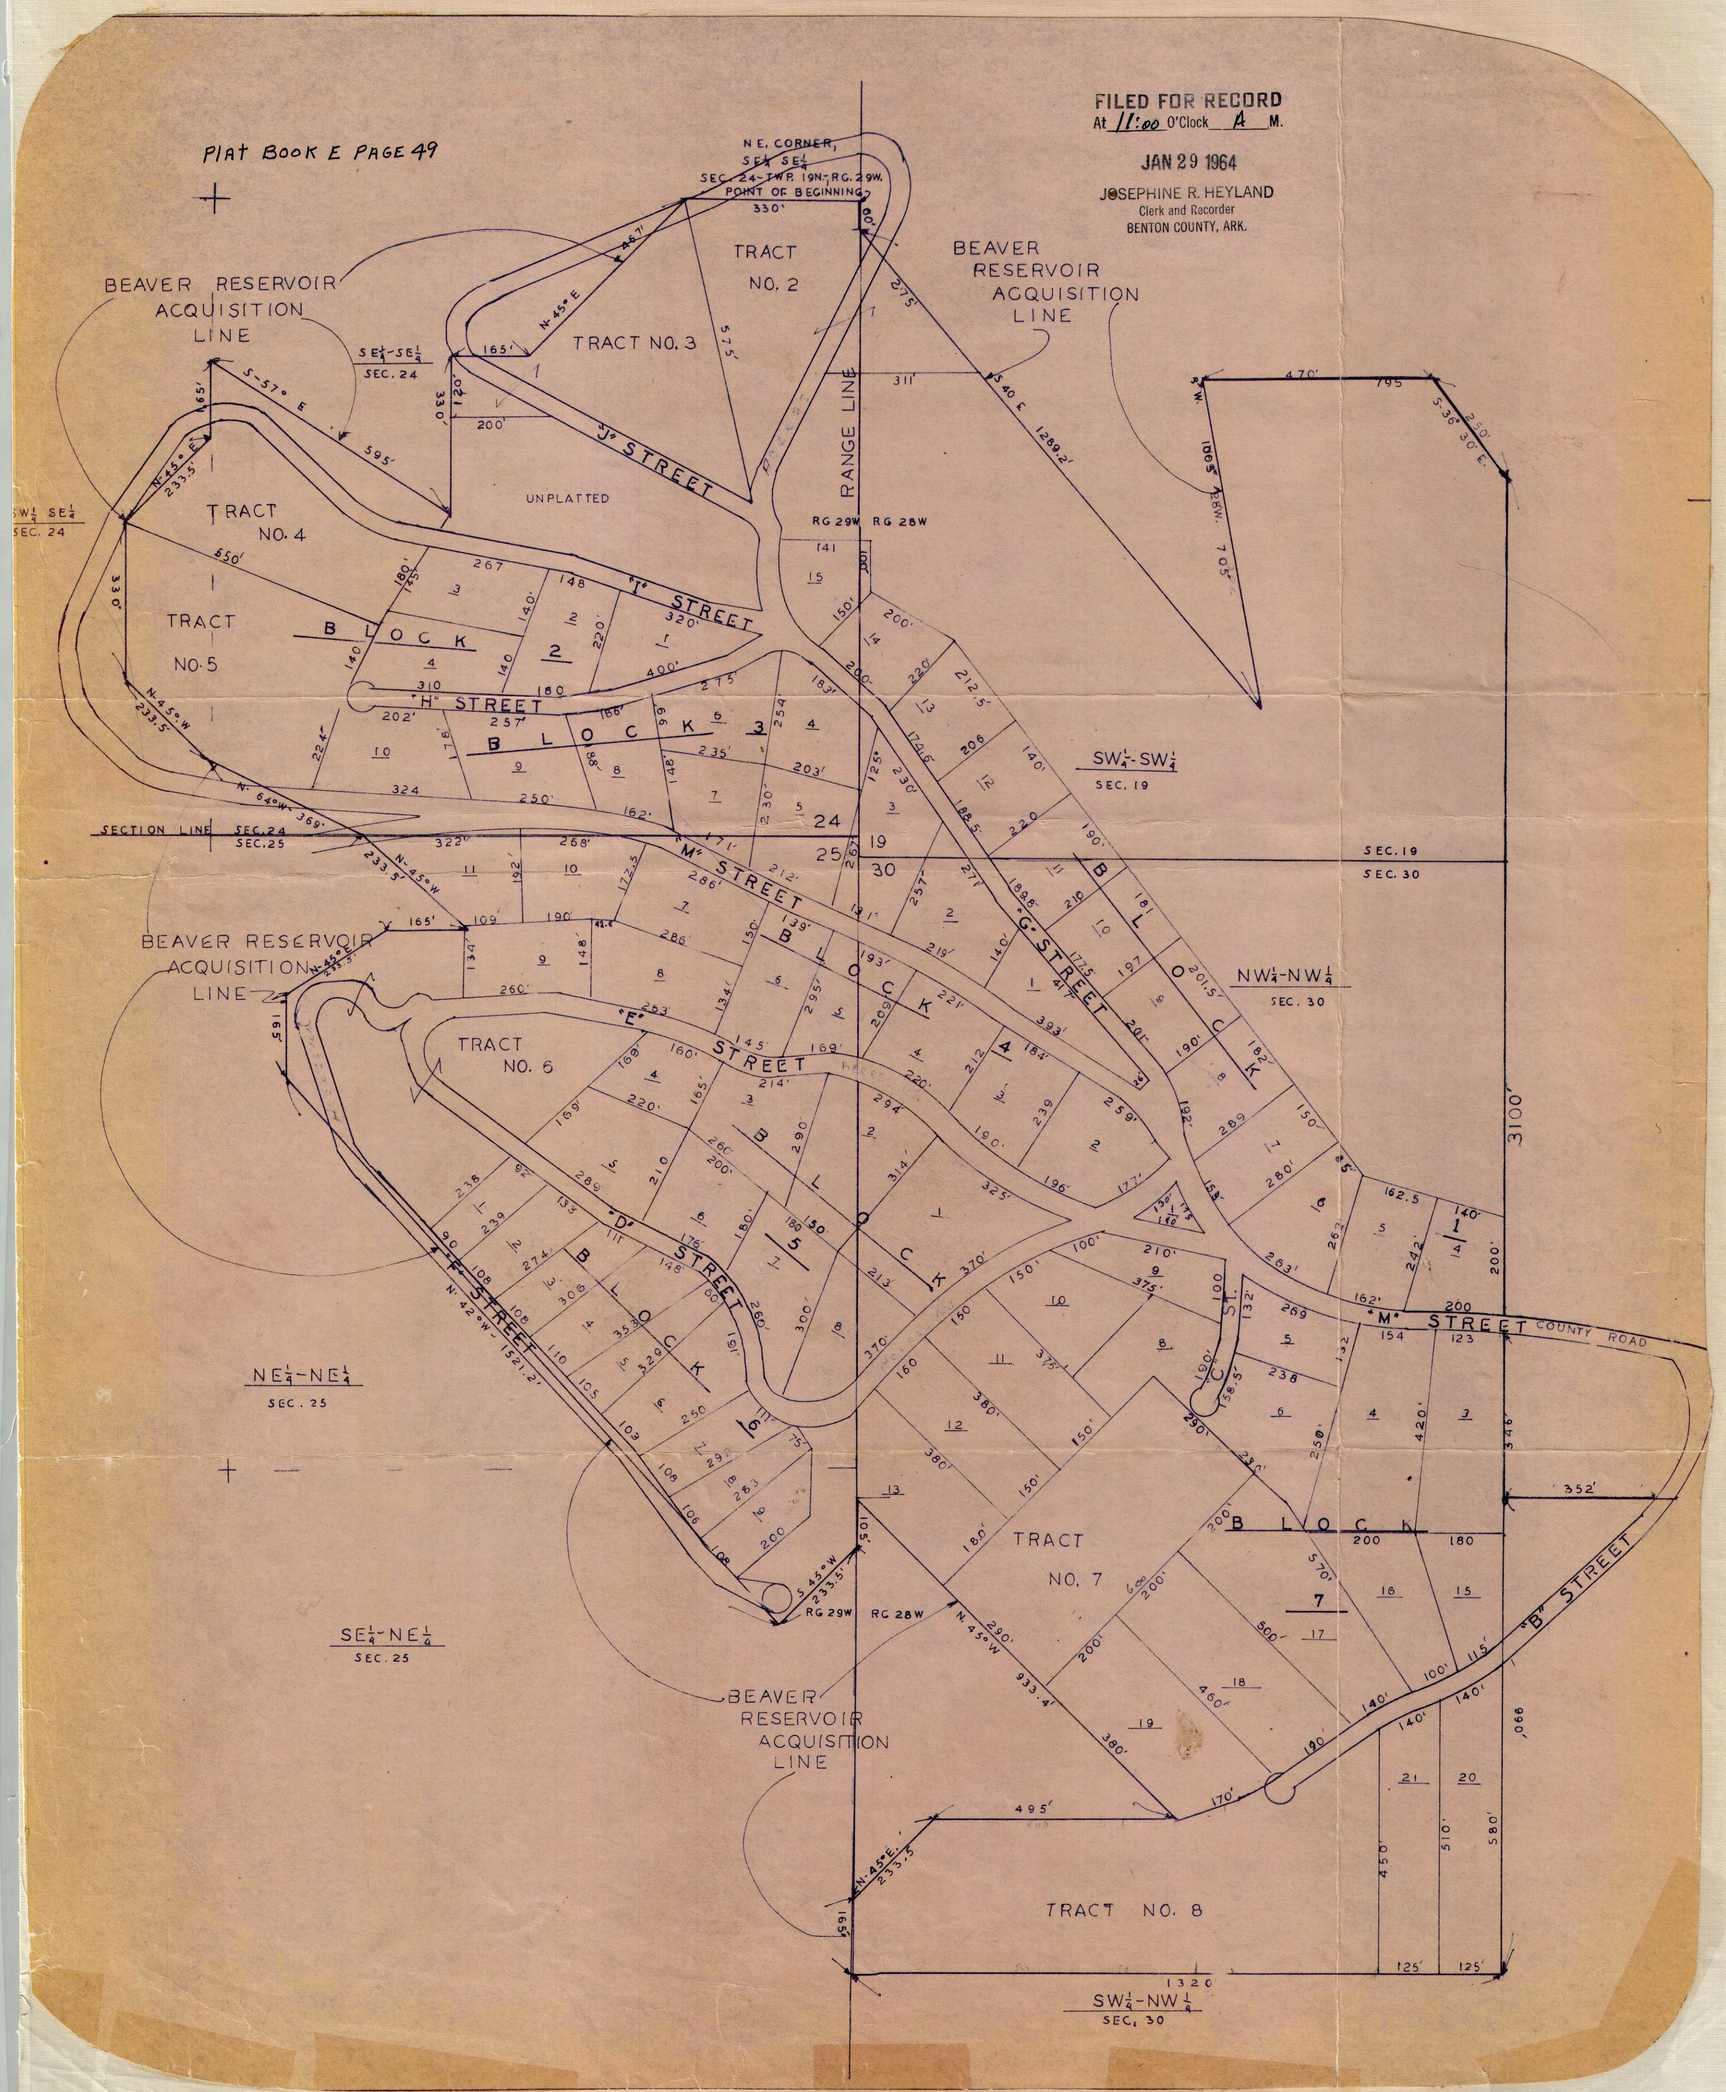
PLAT BOOK E PAGE 49
FILED FOR RECORD
At 11:00 O'Clock A M.
JAN 29 1964
JOSEPHINE R. HEYLAND
Clerk and Recorder
BENTON COUNTY, ARK.
N.E. CORNER, SE¼ SE¼ SEC. 24-TWP. 19N-RG. 29W. POINT OF BEGINNING
TRACT NO. 2
TRACT NO. 3
TRACT NO. 4
TRACT NO. 5
TRACT NO. 6
TRACT NO. 7
TRACT NO. 8
BEAVER RESERVOIR ACQUISITION LINE
SE¼-SE¼ SEC. 24
SW¼ SE¼ SEC. 24
UNPLATTED
RANGE LINE
RG 29W RG 28W
BLOCK 2
BLOCK 3
BLOCK 4
BLOCK 5
BLOCK 6
BLOCK 7
"J" STREET
"I" STREET
"H" STREET
"M" STREET
"G" STREET
"E" STREET
"D" STREET
"B" STREET
SECTION LINE SEC. 24 SEC. 25
SW¼-SW¼ SEC. 19
SEC. 19 SEC. 30
NW¼-NW¼ SEC. 30
NE¼-NE¼ SEC. 25
SE¼-NE¼ SEC. 25
SW¼-NW¼ SEC. 30
3100'
COUNTY ROAD